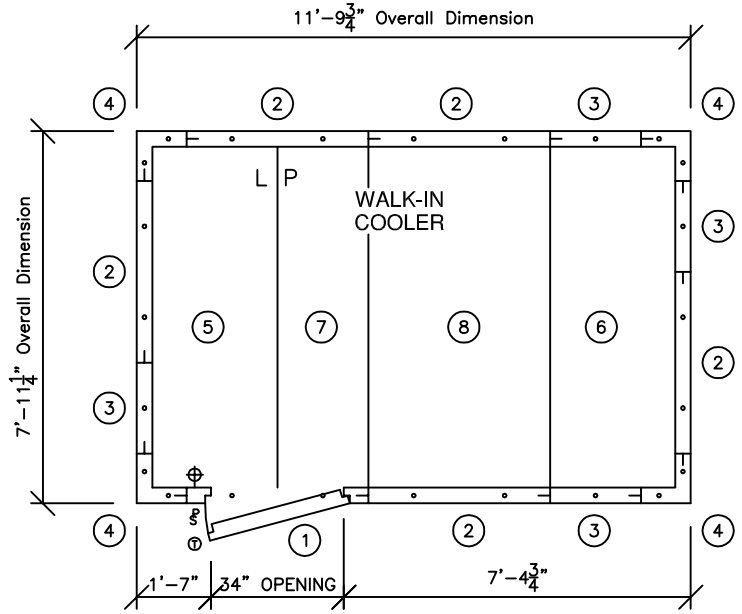

PLAN VIEW

DOOR LOCATION IS GENERIC.
VERIFY WITH OWNER OR G.C.
BEFORE INSTALLING.

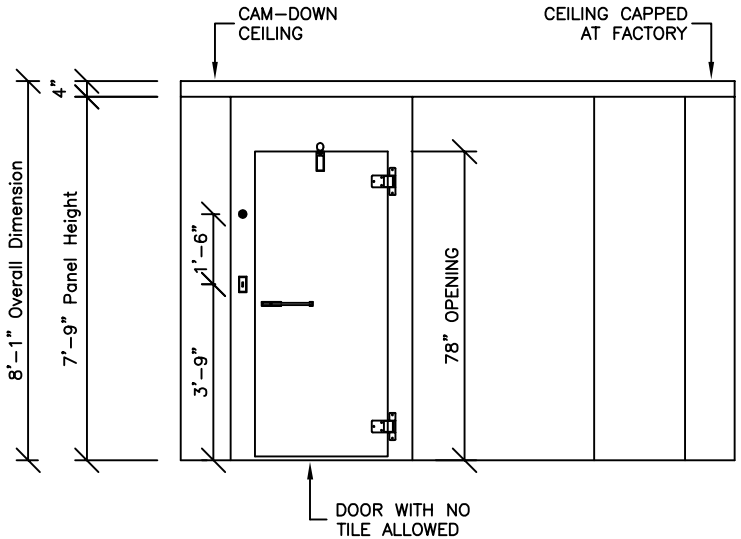

ELEVATION

WALK-IN SPECIFICATIONS

DESCRIPTION: N.S.F. APPROVED INDOOR WALK–IN COOLER

INSULATION: FOAMED–IN PLACE U.L. LISTED, CLASS 1 URETHANE FOAM INSULATION WITH A FLAME SPREAD RATING LESS THAN 25 AND SMOKE DENSITY LESS THAN 450 WHEN TESTED IN ACCORDANCE TO ASTM E84 (UL 723)

WALL PANELS: 4" HIGH DENSITY FRAME.
CEILING PANELS: 4" HIGH DENSITY FRAME.

FINISHES: INTERIOR: 26 GA. STUCCO EMBOSSED GALVALUM.
EXPOSED EXTERIOR: 26 GA. STUCCO EMBOSSED GALVALUM.
UNEXPOSED EXTERIOR: 26 GA. STUCCO EMBOSSED GALVALUM.

DOOR(S): (1) 34" x 78" FLUSH–IN FITTING COOLER DOOR

DOOR & DOOR SECTION FINISHES:
INTERIOR: 26 GA. STUCCO EMBOSSED GALVALUM.
EXTERIOR: 26 GA. STUCCO EMBOSSED GALVALUM.

WALK-IN DOOR TO BE EQUIPPED WITH:
(2) KASON CAM–RISE HINGES MODEL #1256
(1) KASON DOOR LATCH MODEL #1229
(1) KASON DOOR CLOSER MODEL #1094

ACCESSORIES:
⊕ (1) KASON VAPOR PROOF LIGHT FIXTURE BASE TO BE SURFACE MOUNTED AND INSTALLED AT FACTORY ON DOOR SECTION (PRE–WIRED) (GLOBE SHIPPED LOOSE)
⊕ (1) KASON VAPOR PROOF LIGHT FIXTURE TO BE SURFACE MOUNTED ON CEILING (GLOBE/BASE SHIPPED LOOSE)
§ (1) Single Pole Toggle EAGLE SWITCH AND RED NEON PILOT LIGHT–FLUSH MOUNTED ON EXTERIOR LEG PORTION OF DOOR SECTION AT 42" ABOVE FINISHED FLOOR.
Ⓣ (1) 2" Dia SOLAR POWER DIGITAL THERMOMETER–FLUSH MOUNTED ON EXTERIOR LEG PORTION OF DOOR SECTION AT 63" ABOVE FINISHED FLOOR LINE.

ADDITIONAL ACCESSORIES:
1. 6" EXTERIOR COVE BASE TO MATCH (SHIPPED LOOSE)
2. WALL CLOSURES TO MATCH (SHIPPED LOOSE)
3. 3/4" X 3/4" STANDARD SILL (SHIPPED LOOSE)

GENERAL NOTES:
1. ALL ELECTRICAL WORK BY ELECTRICIAN
2. ALL PLUMBING WORK BY OTHERS

NOTE: THIS DRAWING CAN NOT BE CONSIDERED APPROVED UNTIL THE FOLLOWING ITEMS ARE CLARIFIED AND INITIALED.

____ 1. DOOR IS NOT DESIGNED TO ALLOW TILE ON FINISHED FLOOR LINE.

___ 2. DOOR SWING SHOULD BE LEFT_____ OR RIGHT _____.

PART NO.	QTY. REQD.	NOMENCLATURE OR DESCRIPTION	
8	1	CEILING PANEL	46 1/2" X 95 1/4"
7	1	CEILING PANEL	23 1/4" X 95 1/4"
6	1	CEILING PANEL (END)	36" X 95 1/4"
5	1	CEILING PANEL (END)	36" X 95 1/4"
4	4	CORNER PANEL	12 3/4" x 12 3/4" X 93"
3	4	WALL PANEL	23 1/4" X 93"
2	5	WALL PANEL	46 1/2" X 93"
1	1	DOOR & DOOR SECTION	46 1/2" X 93"
QTY. PNLS	18	PARTS LIST	

TITLE: WALK-IN COOLER
COMPANY: QSLF 8X12
FOR:
CITY:
DO NOT SCALE

APPROVALS | DATE
DRAWN: S.M. –
CHECKED:

Kool Star®
21720 S. Wilmington Ave,y *Long Beach, California 90270
Tel. (310) 952-8000 * Fax (310) 516-8156

SIZE C | REV. NO. – | DWG. NO. K81286LFRS | REV.
SCALE: 1/2"=1'–0" | P.O. NO. _ | SHEET OF